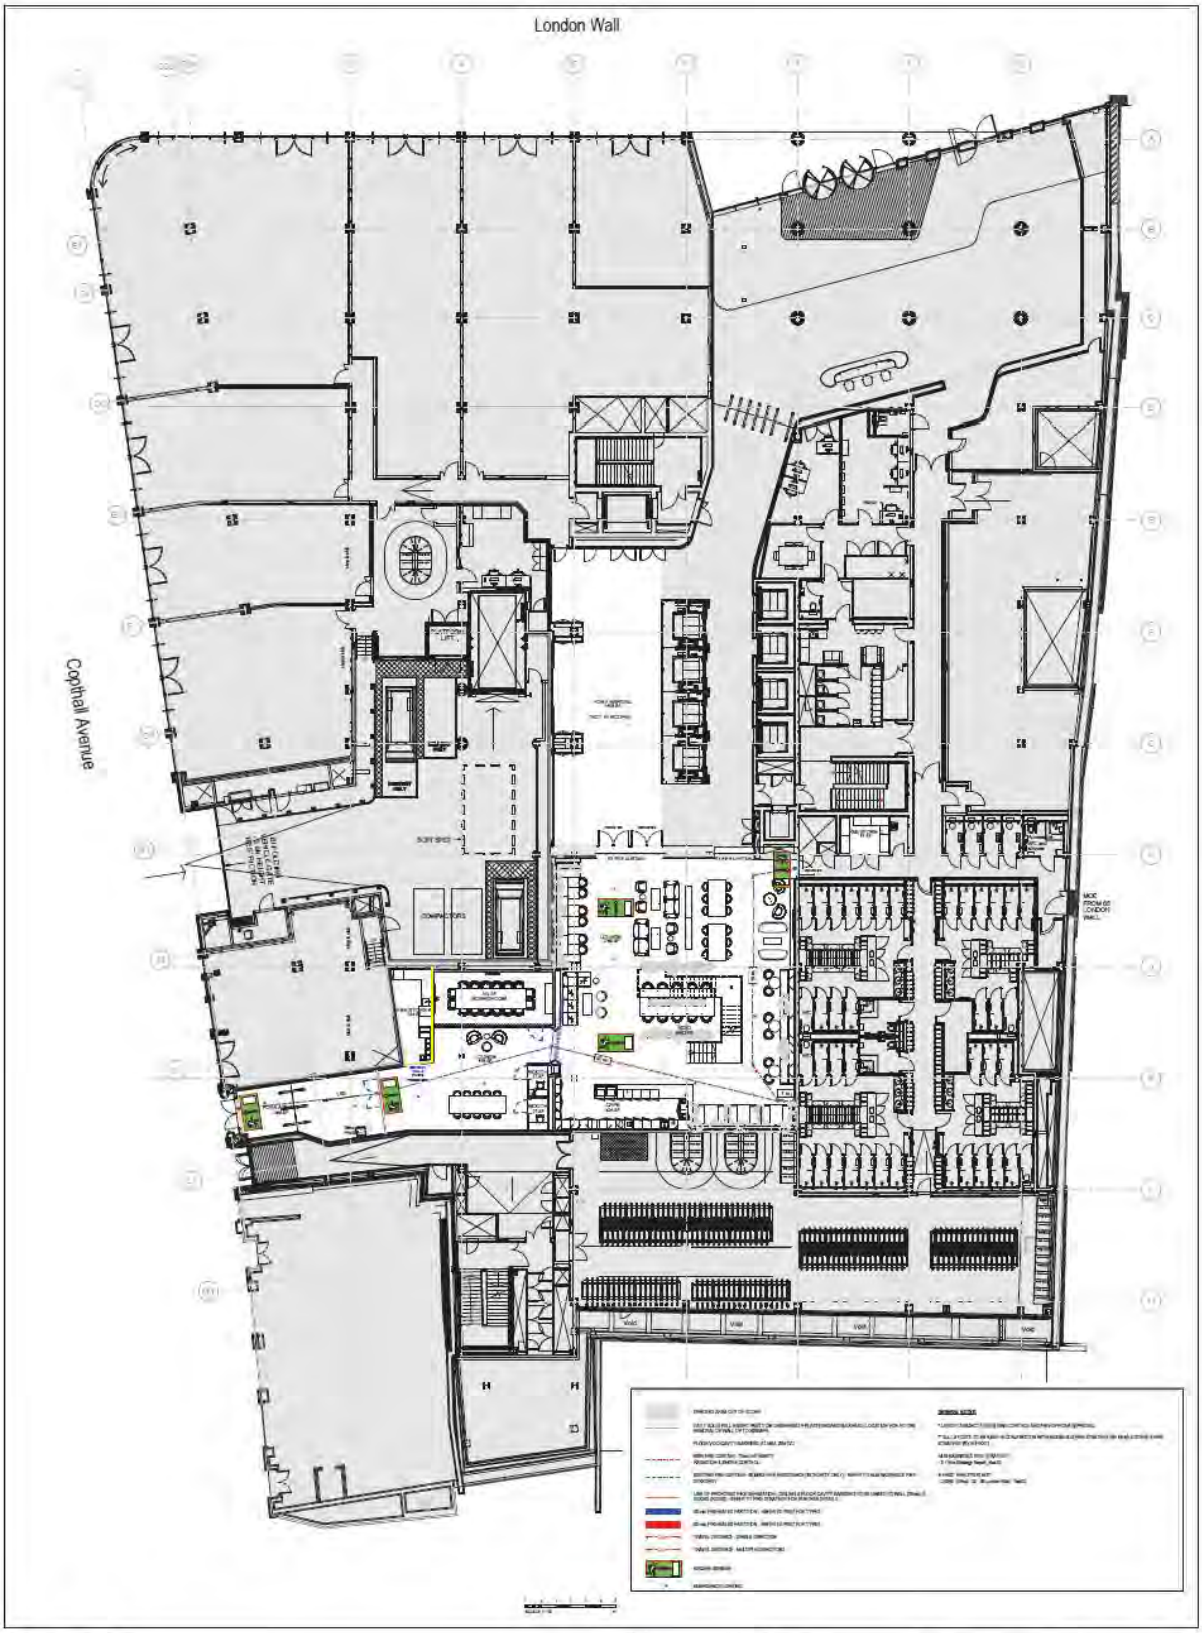

QUA
RTER
BACK

REAL ESTATE
REIMAINNED

	LASALLE / FORA	L00 - FIRE STRATEGY PLAN (LICENSING)	FIRE CONSTRUCTION
	80 LONDON WALL		
	29002	1:100@A0	P1