EXISTING EXTERNAL COVERS: 68

NEW EXTERNAL COVERS: 48

TOTAL EXTERNAL COVERS: 116

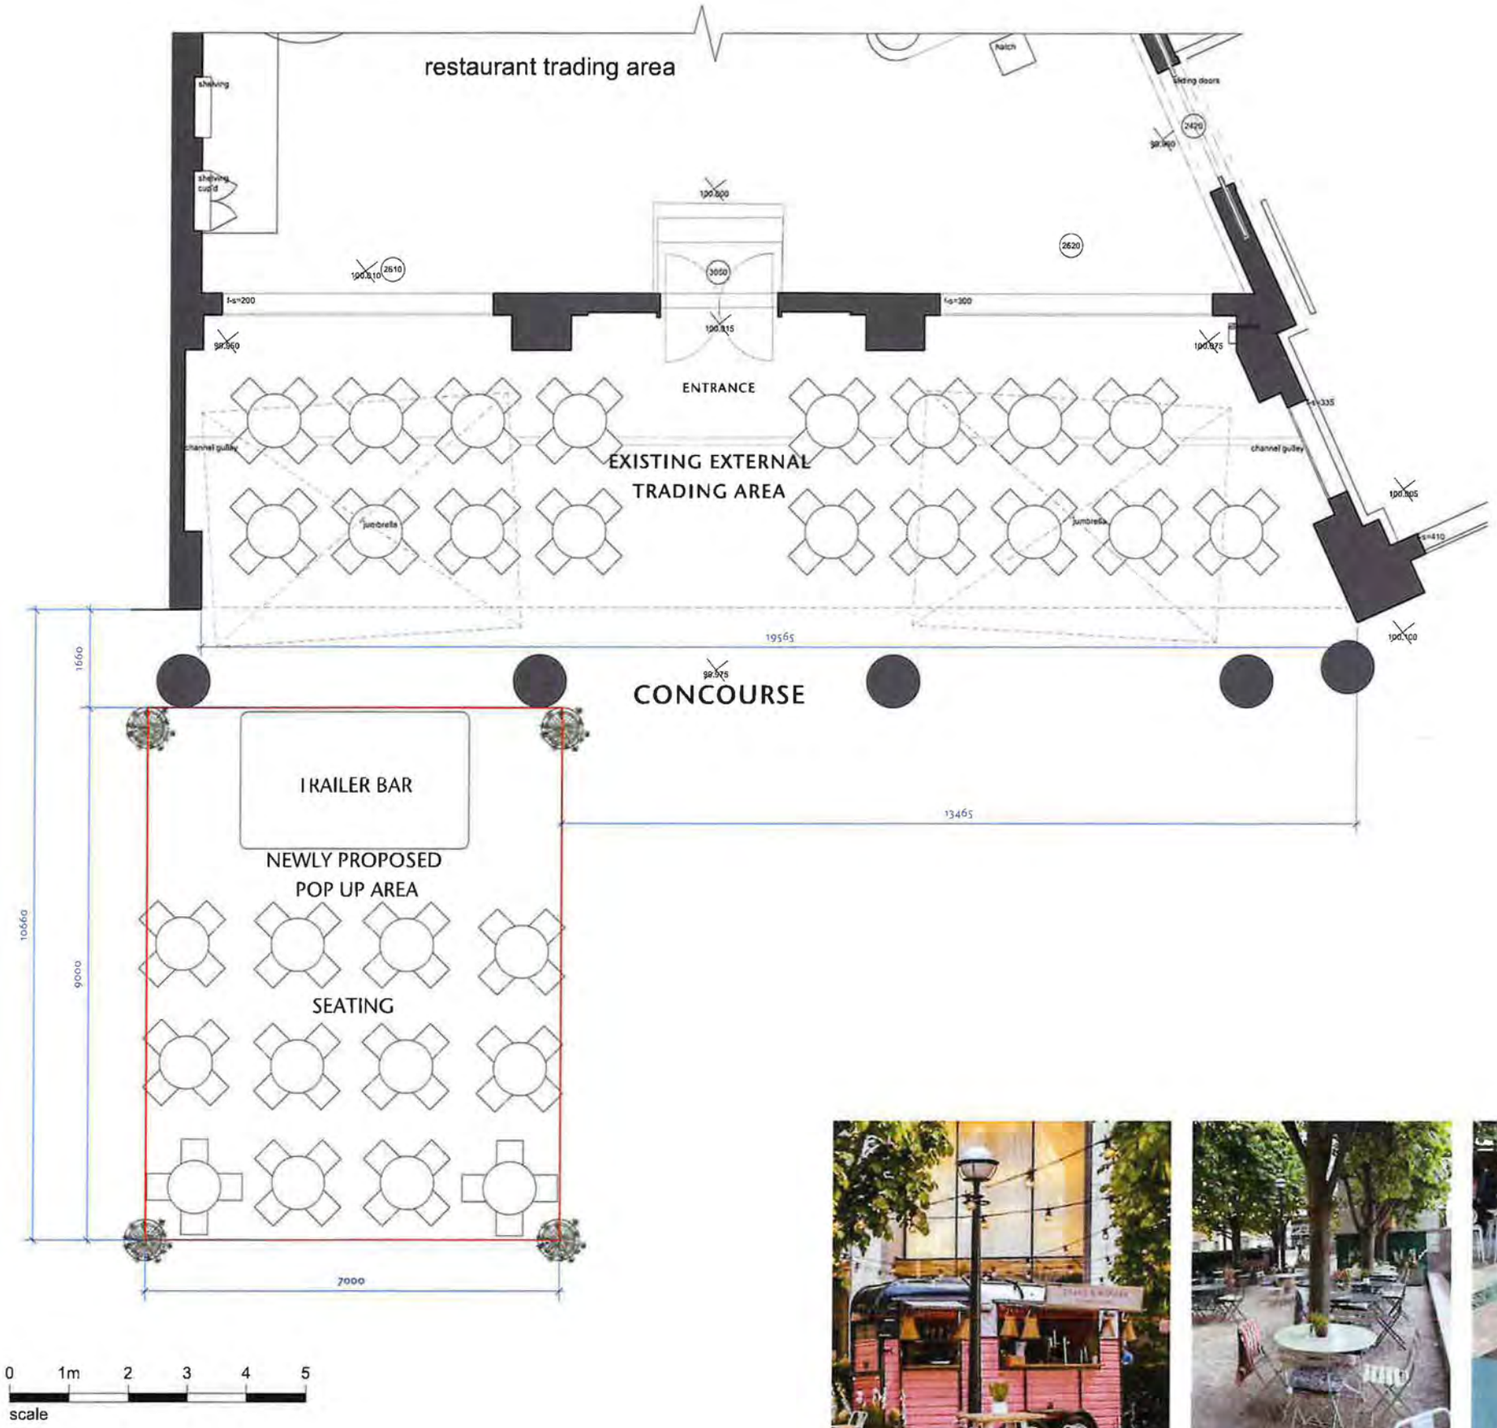

PHOTO - HORSE BOX

PHOTO - FURNITURE

PHOTO - FURNITURE

Notes

This drawing should not be scaled. The contractor is to verify all dimensions and conditions on site. This drawing is the property of Fusion and they reserve the copyright. It is issued on the understanding that it will not be copied, reproduced or disclosed in whole or in part to any unauthorised party without written permission from Fusion.

NEW PROPOSED LICENSED DEMISE

FUSION

design and architecture

4 Rushworth Street, London SE1 0HE
Tel 020 7928 9112 Fax 020 7928 9944
email: info@fusionlondon.com

Job Name	DRAKE & MORGAN SUMMER POP UP
Site Address	PATERNOSTER SQUARE LONDON EC4
Dwg Name	EXTERNAL LICENSING LAYOUT
Status	FOR INFORMATION
Drawn by	EM
Checked by	LW
Scale	1:50 @ A1 1:100 @ A3
Date	MAY 2023
Job/Dwg No	94.49/800